



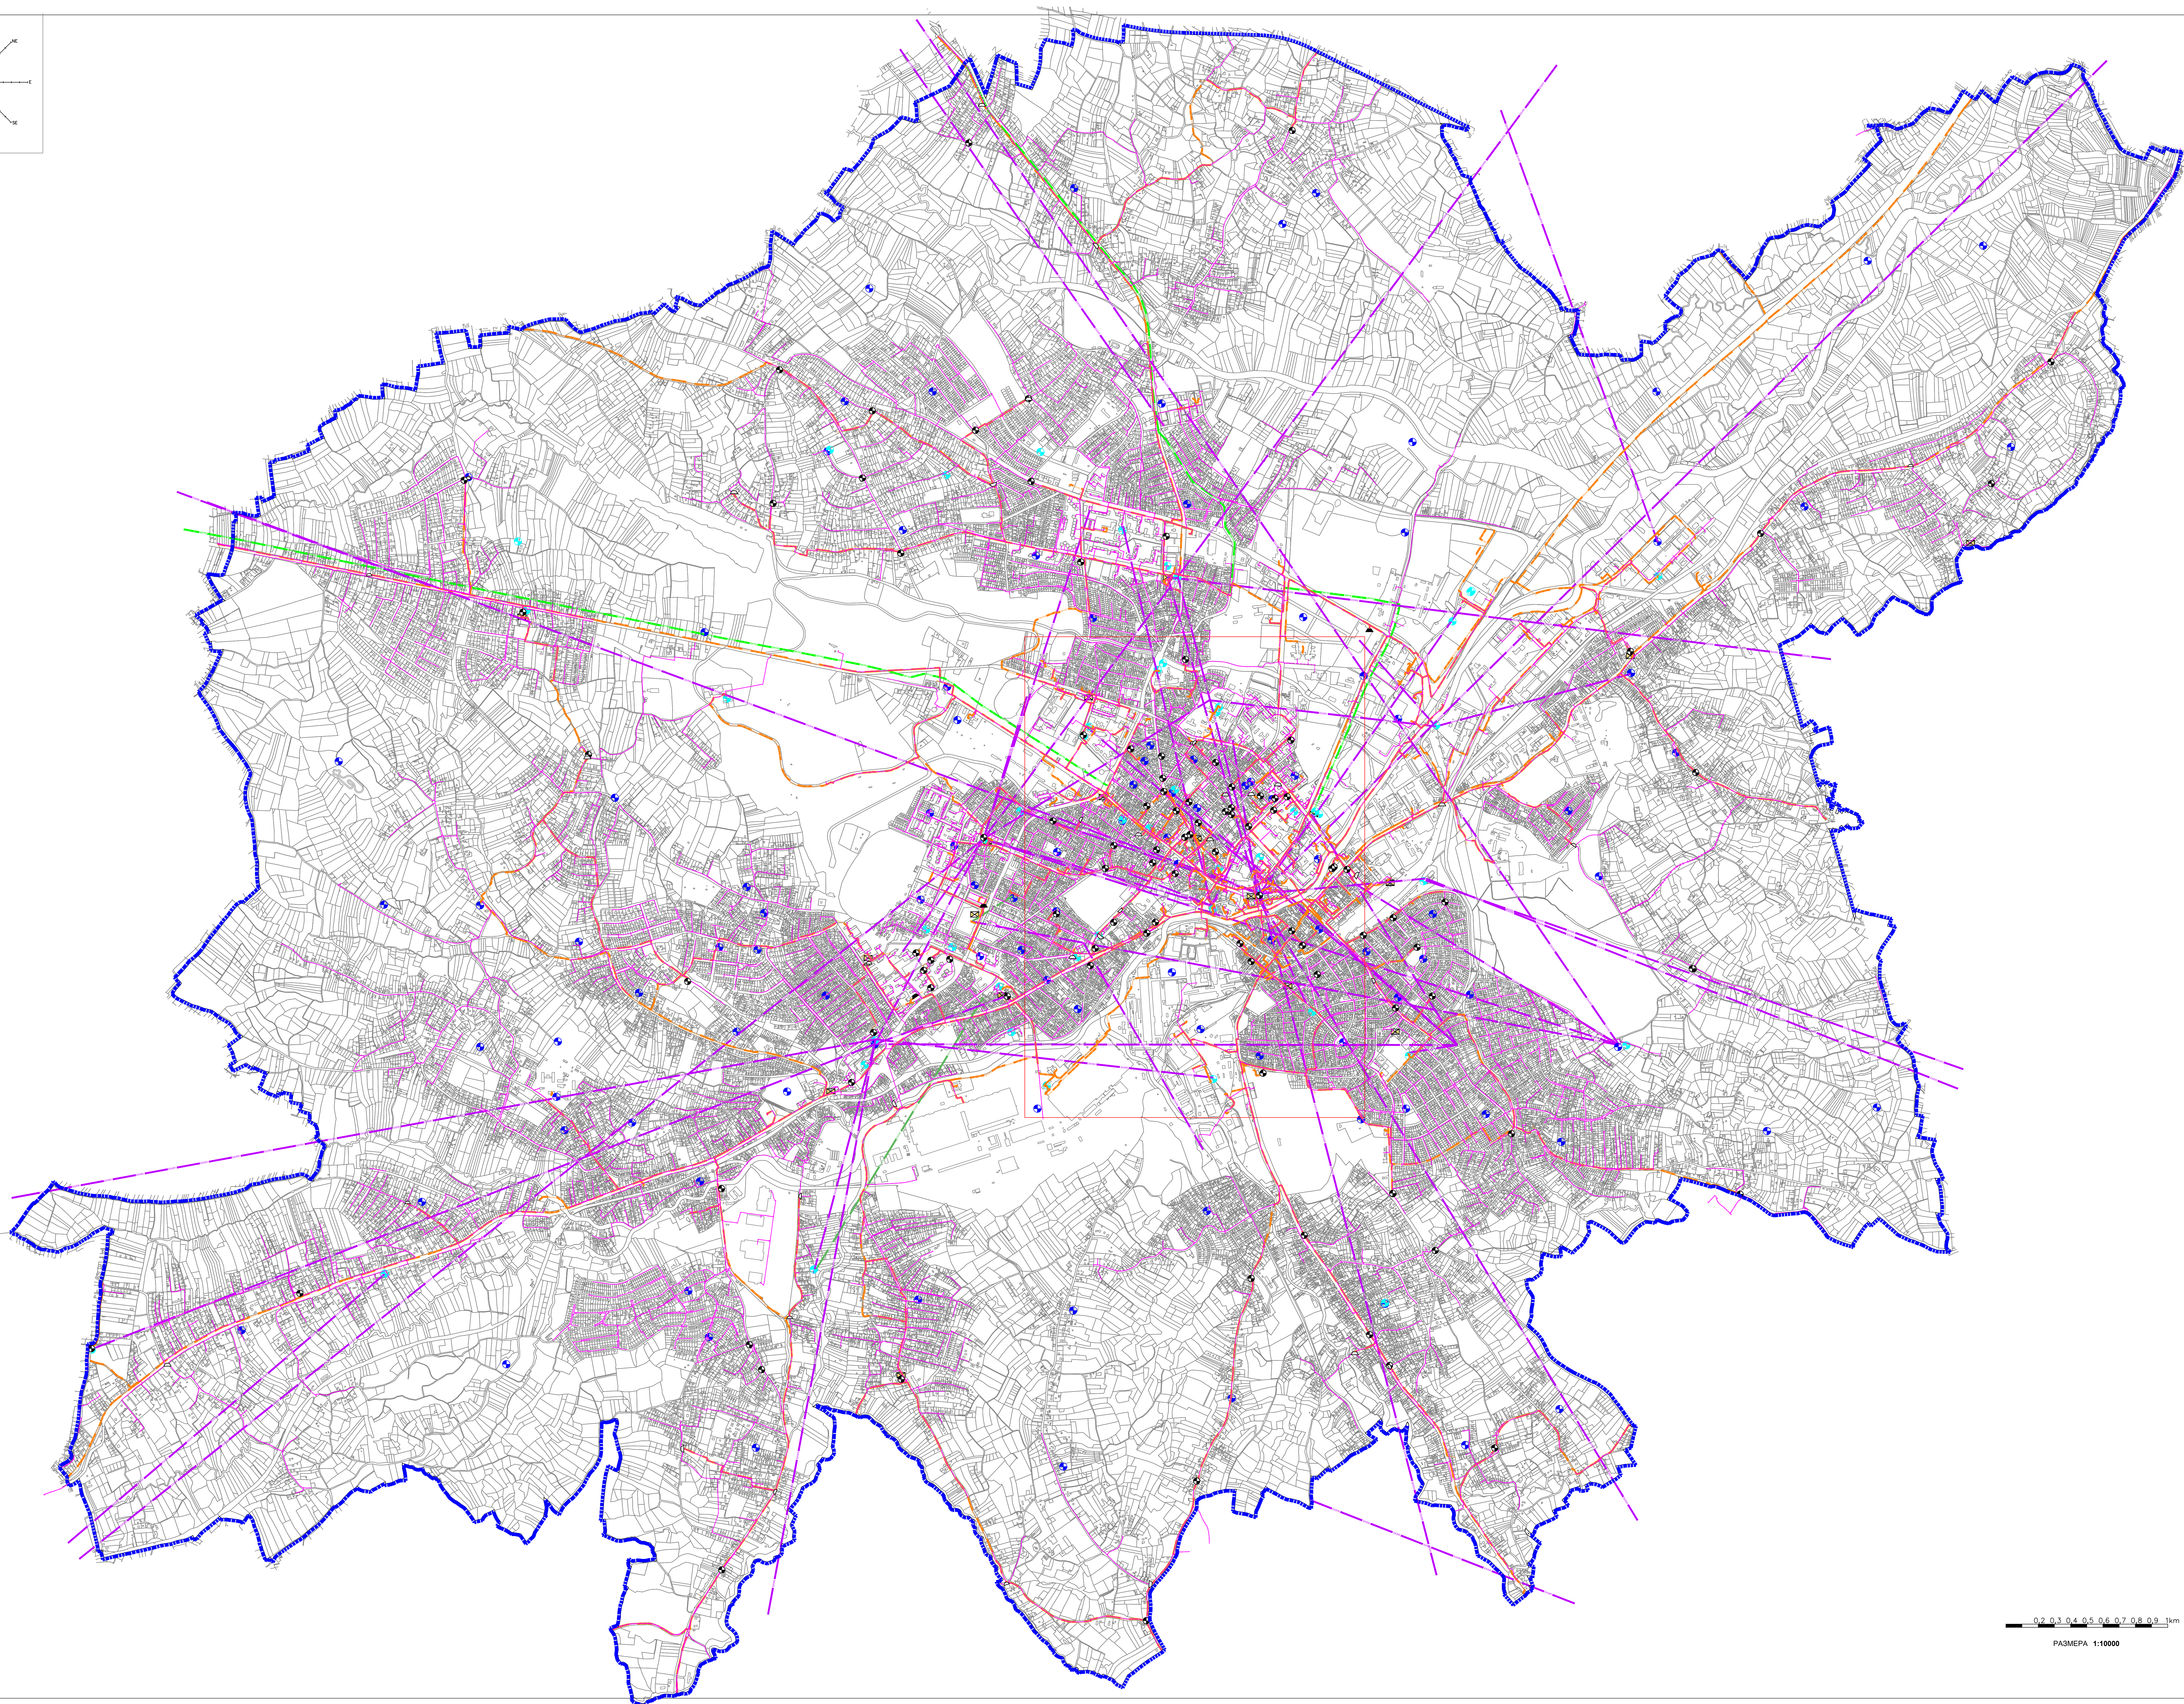

	Postojeći telekomunikacioni kabli (bakarni)
	Postojeći telekomunikacioni kabli (kovasajdani)
	Postojeći telekomunikacioni kabli (optički)
	Postojeći radiorelejni koridor
	Planirani radiorelejni koridor
	Postojeći objekti Pošte
	Postojeći komutacioni stepen
	Postojeća baza stanica mobilne telefonije
	Planirana baza stanica mobilne telefonije

ГЕНЕРАЛНИ УРБАНИСТИЧКИ ПЛАН
КРАГУЈЕВАЦ 2030.
- ИЗМЕНЕ ПРОМЕНА -

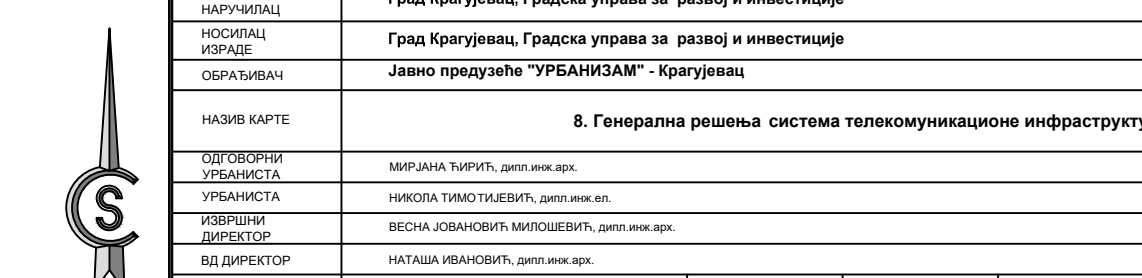

0.2 0.3 0.4 0.5 0.6 0.7 0.8 0.9 1km

PA3MEPA 1:10000